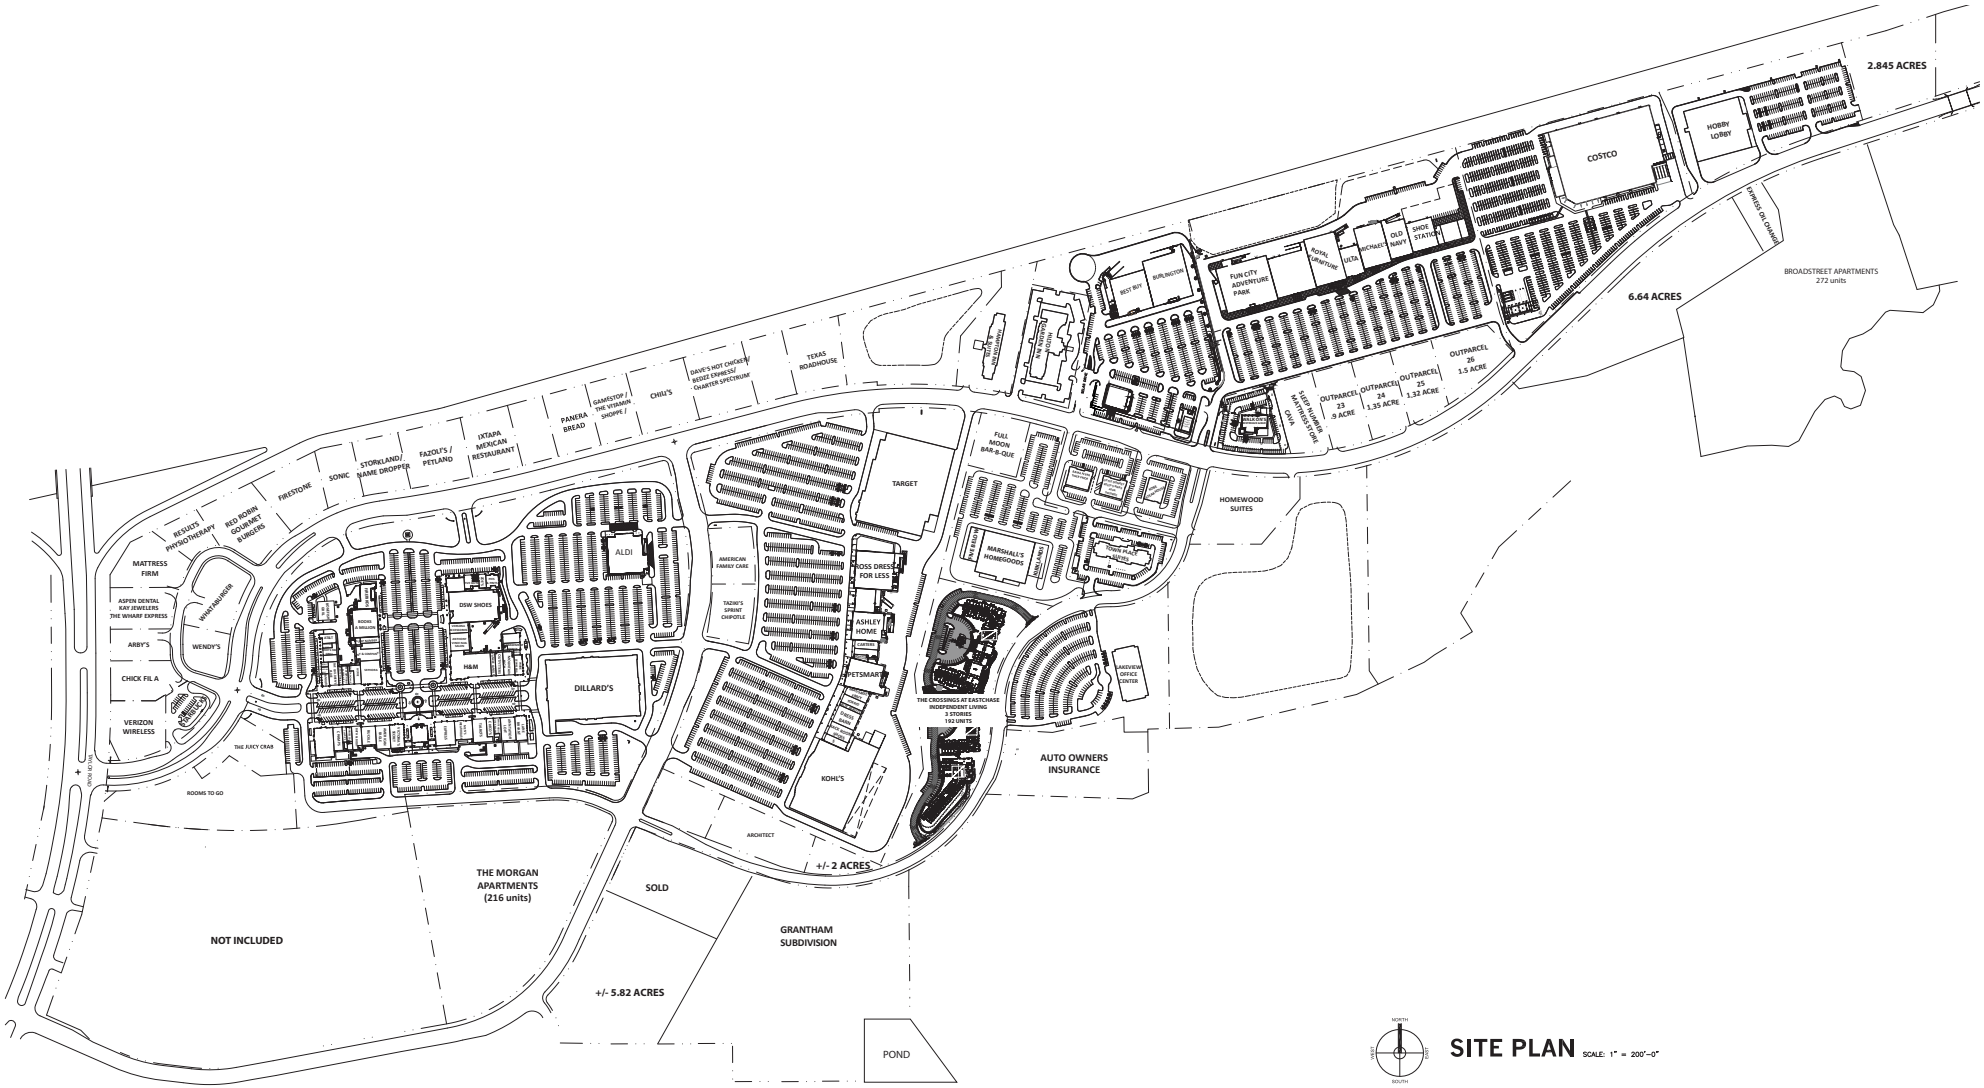

SITE PLAN SCALE: 1" = 200'-0"

JIM WILSON & ASSOCIATES
2660 EastChase Lane, Suite 100
Montgomery, Alabama 36117
334.260.2500
jwacompanies.com

EASTCHASE OUTPARCELS

SITE PLAN